I. Smallest

Jane Frederick – Print maker
Alexandria

Print Making

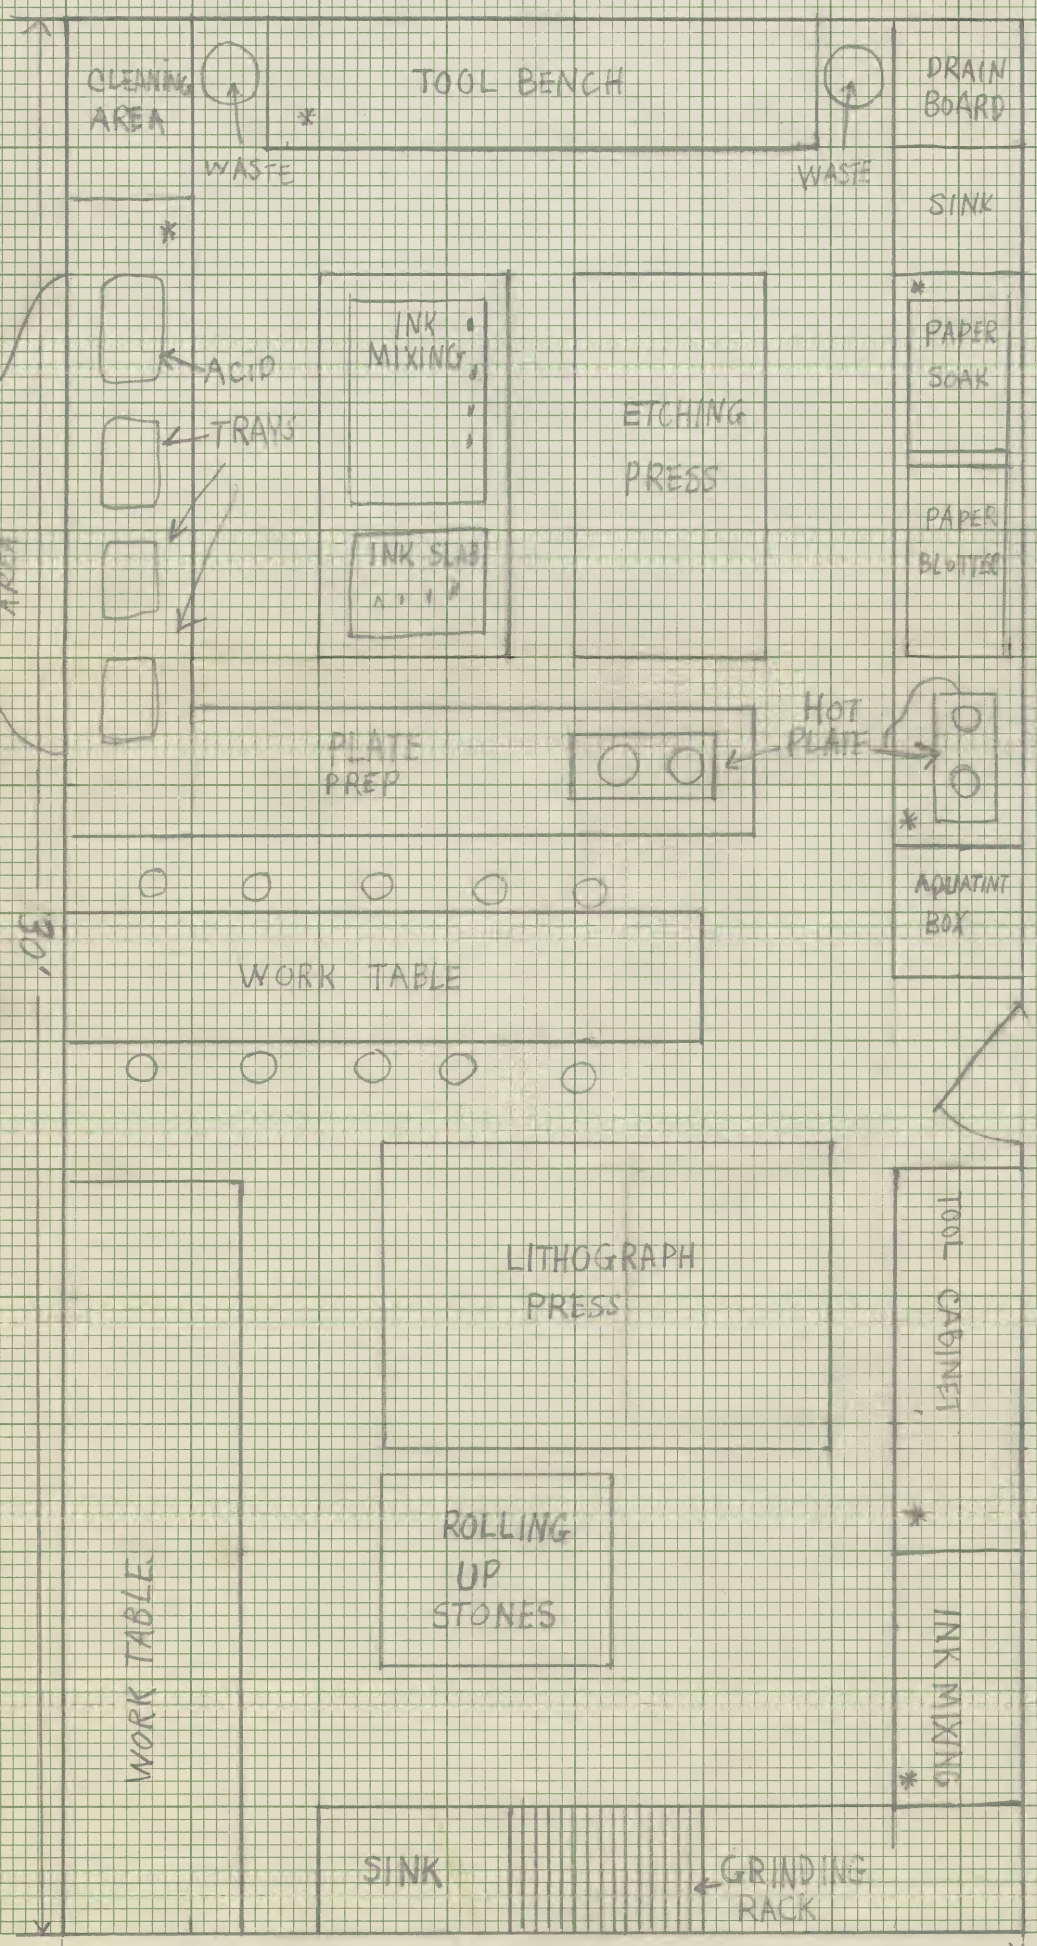

Scale 1" = 2'

Shop Plan (A)

* area for cabinet or shelf storage below working surface

12-15 student

II larger

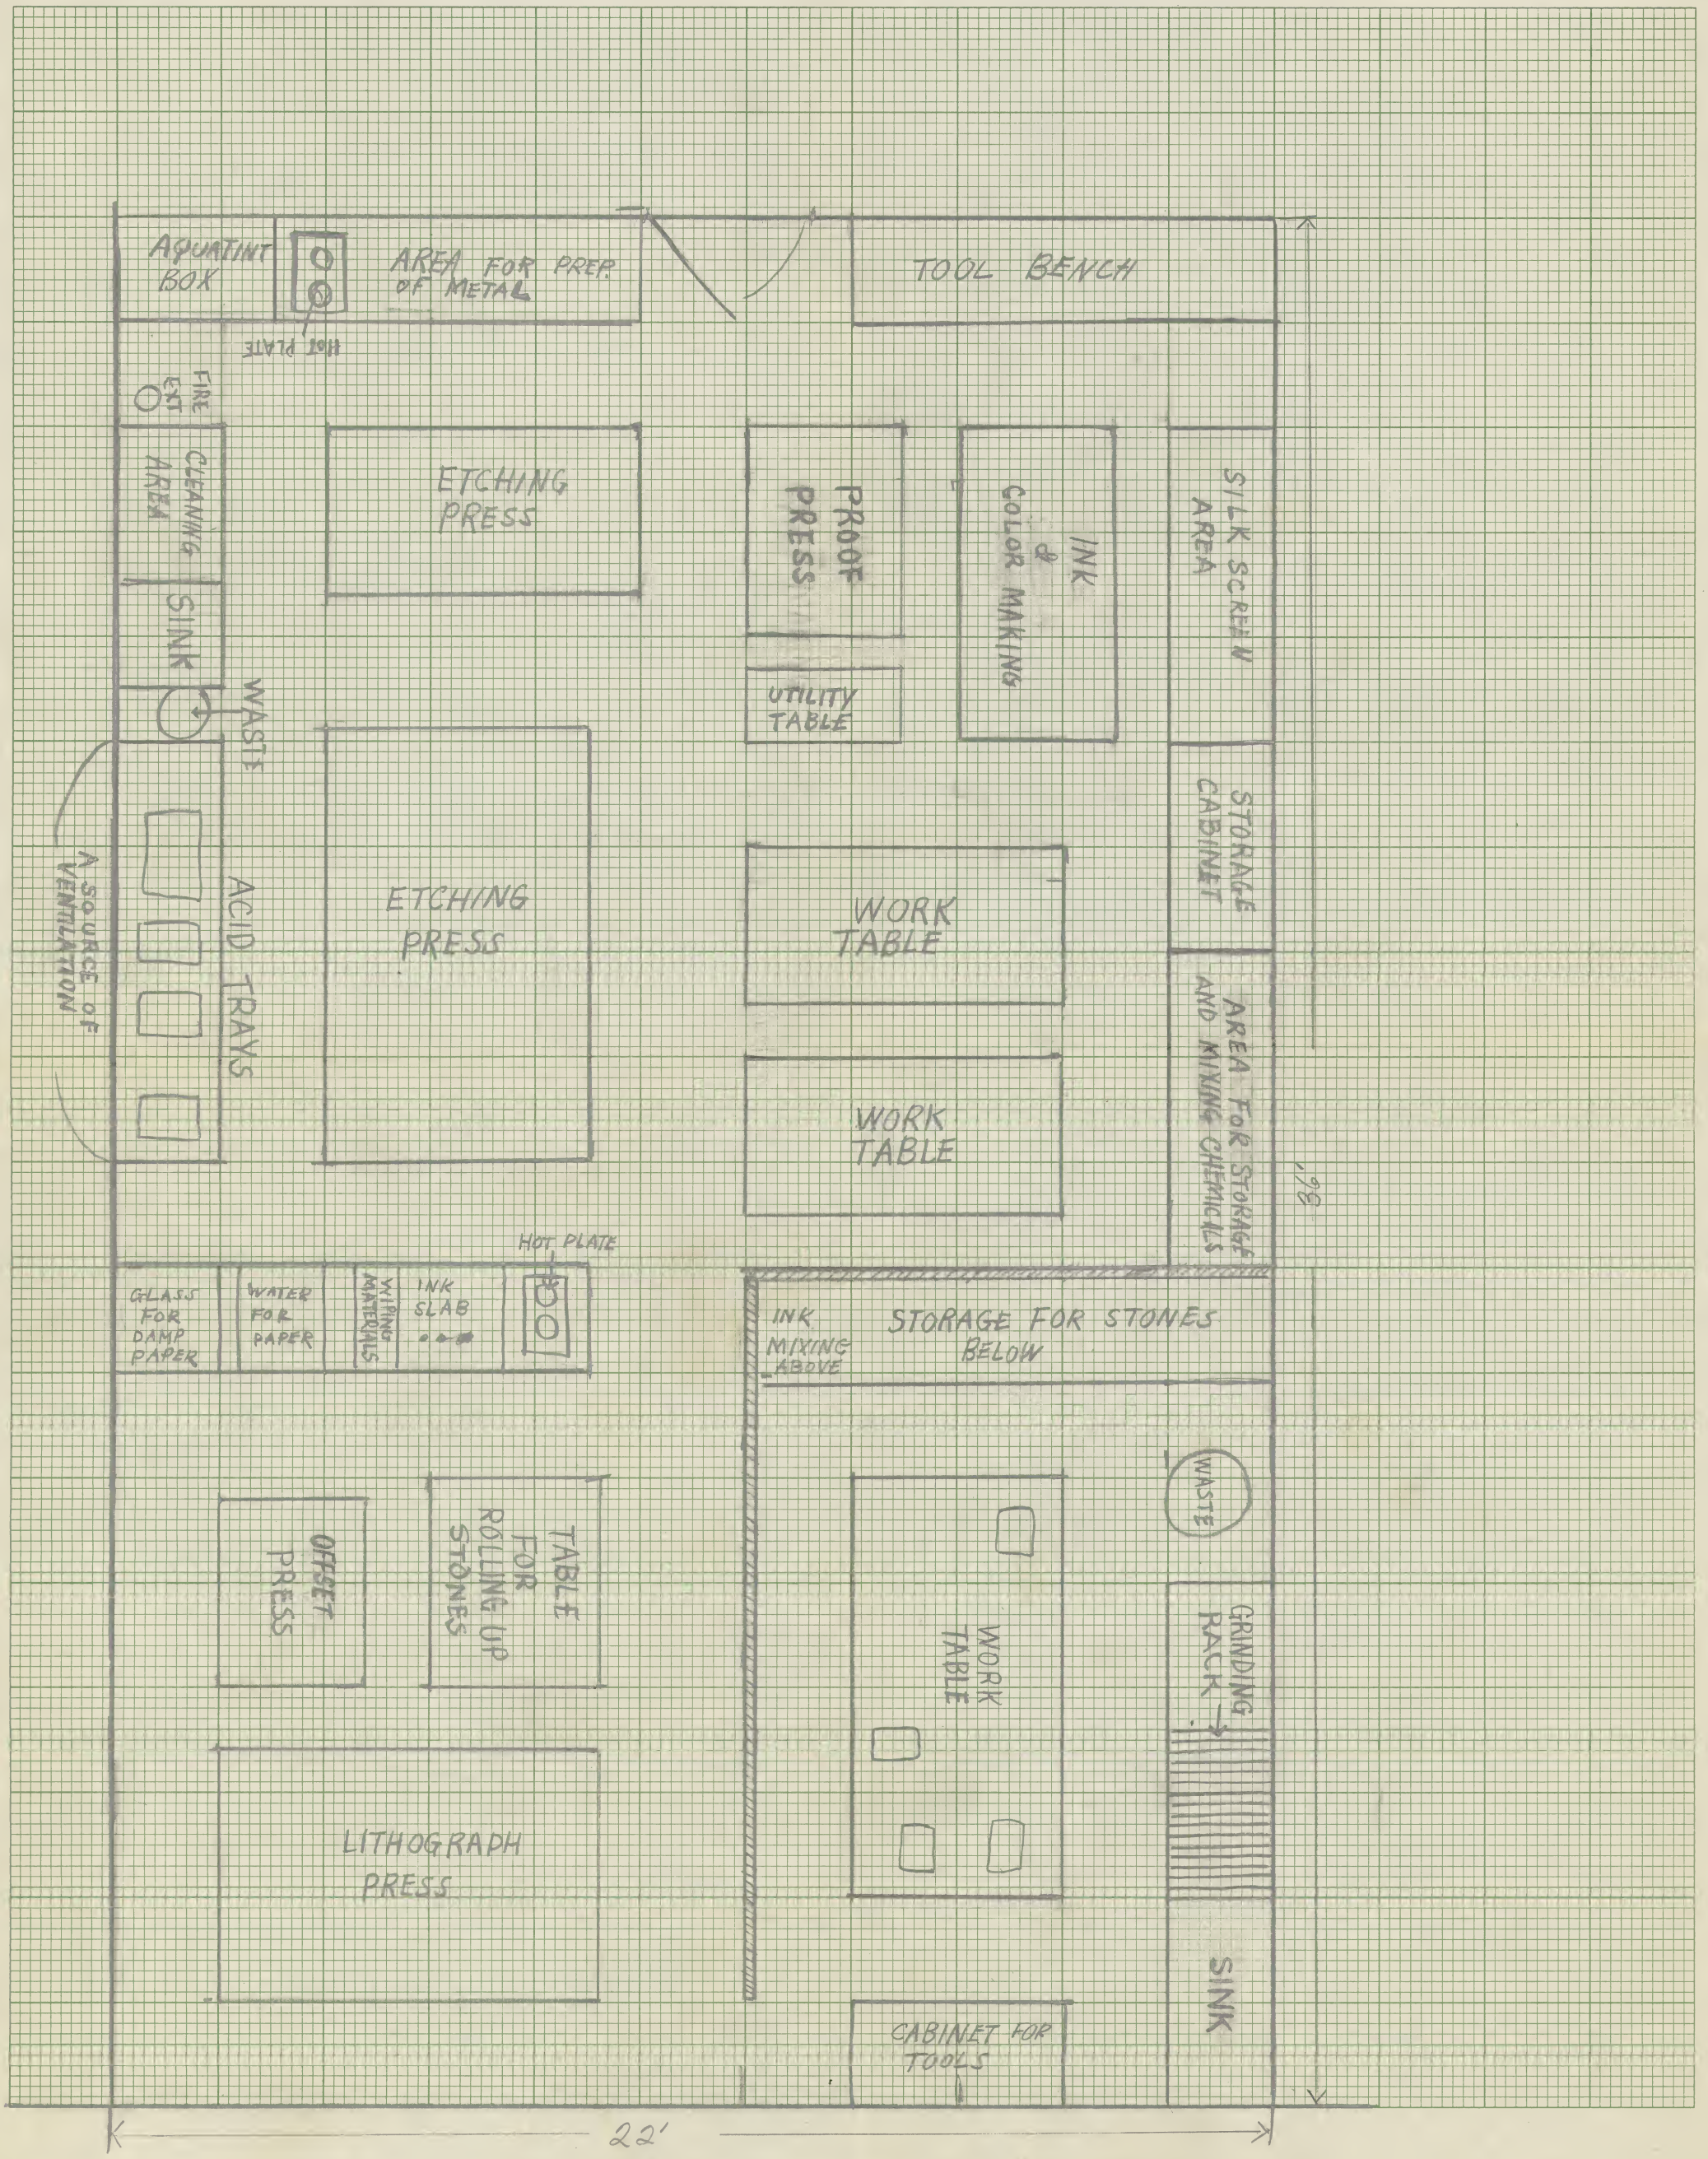

Scale: 1" = 2'

Shop Plan (B)

III

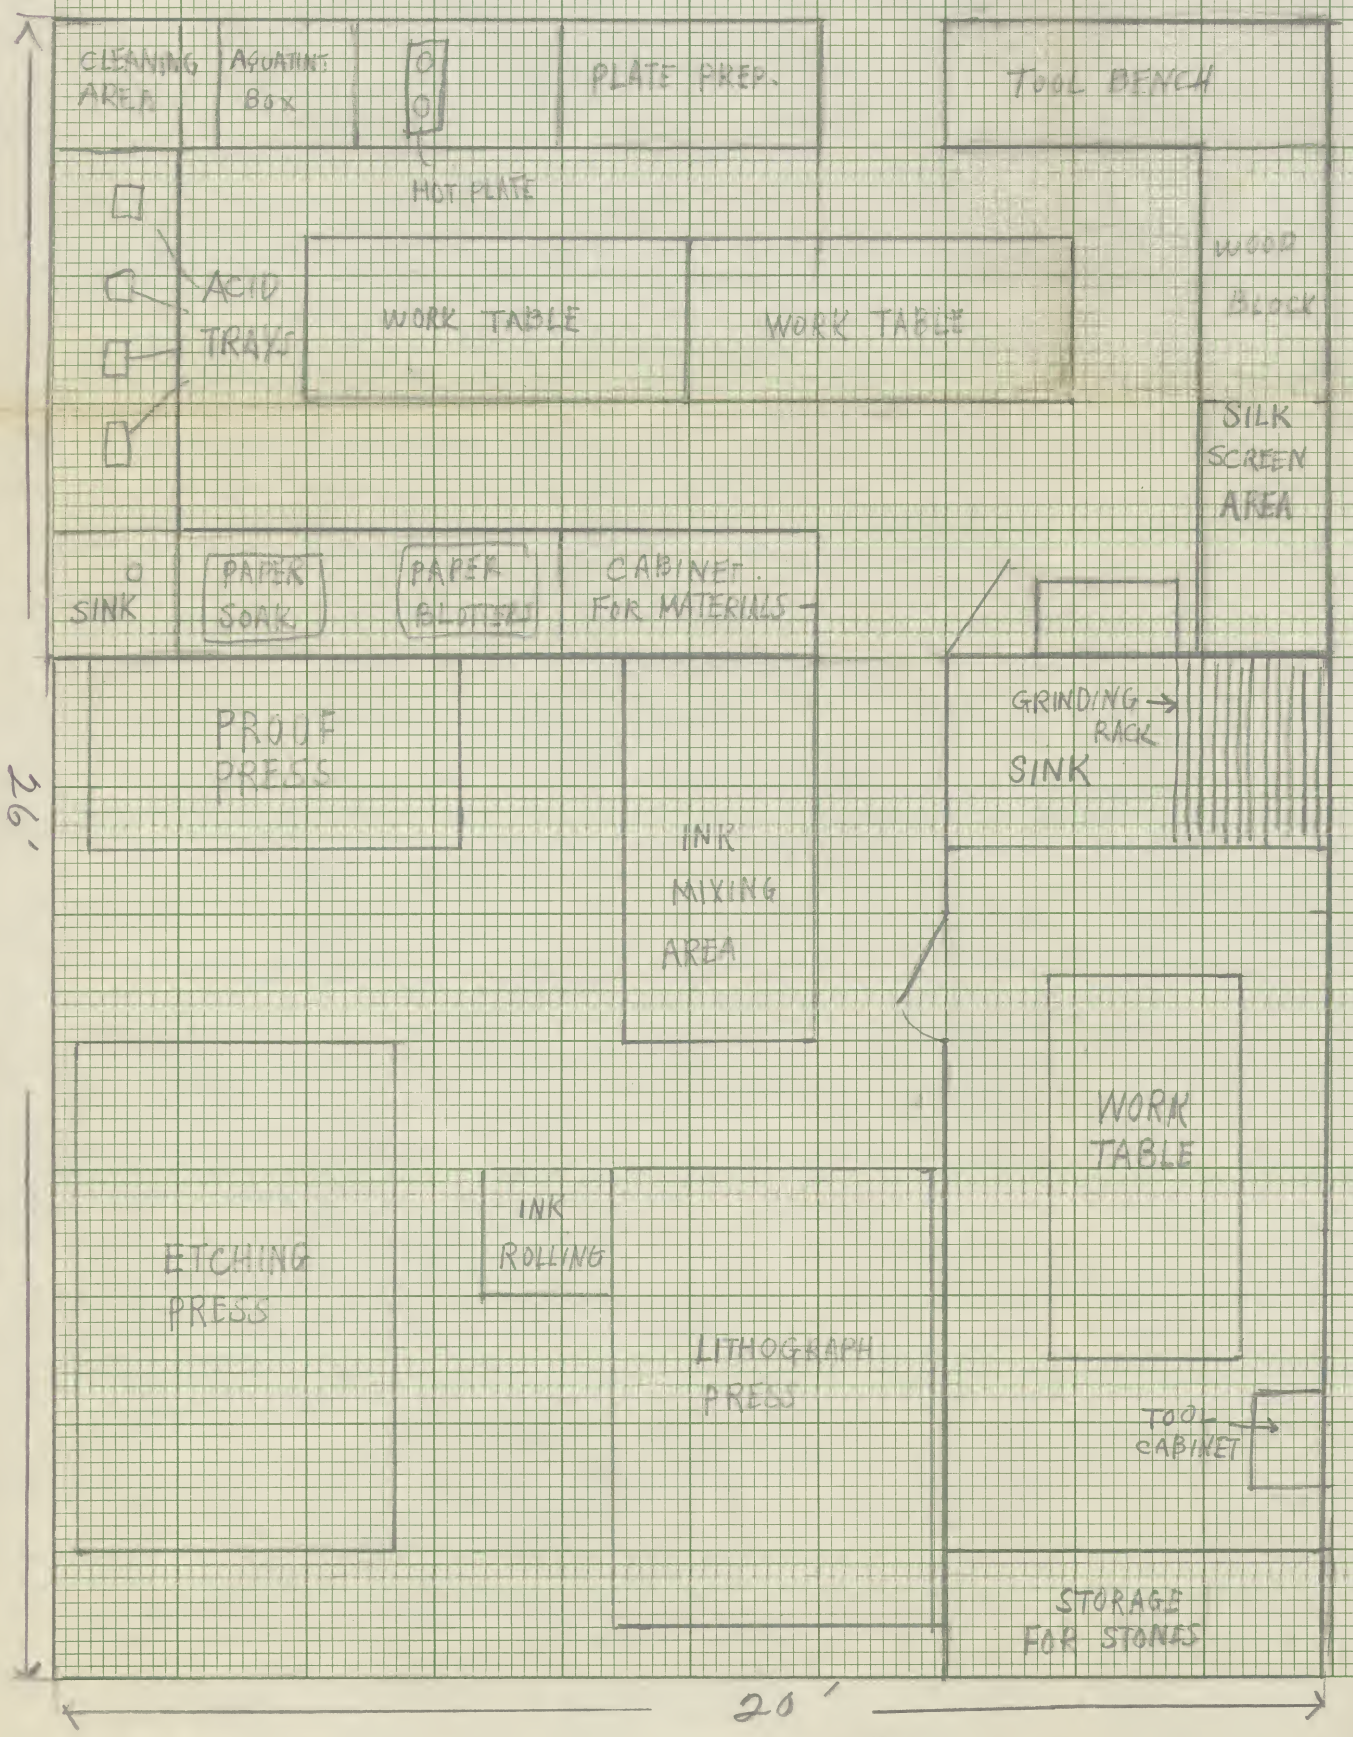

SCALE 1" = 1'

SHOP PLAN C

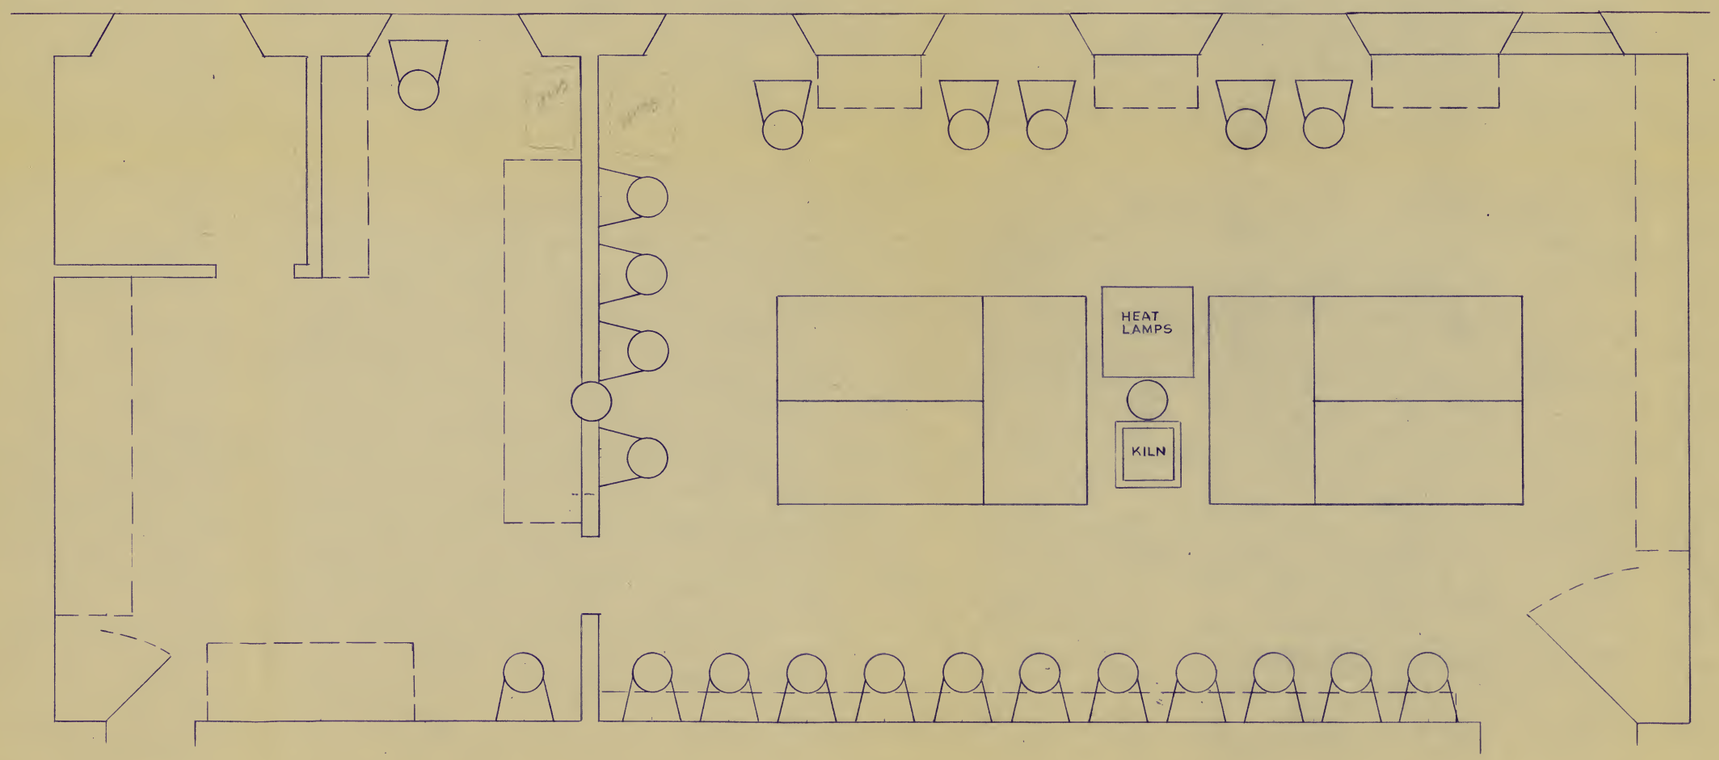

THE CORCORAN SCHOOL OF ART

CERAMICS ROOM DETAIL

FRANK J. SULLIVAN, ASSOCIATES
SCALE: 1/4" = 1' 0" DATE 4-24-71

#7175

FREDRICKS
PLAN FOR
SUMMER
CAMPERS
TO BE READY FOR FALL !

B

AREA
PRESS E

SINK

B1

C

F

F

COPY PRESS

X

E1

C-1

D1

J

K1

H1

G1

F1

J1

ITEM K

ITEM G

G

F

PRESS D

PRESS C

PRESS A

H

MAP DRAWER B

A1

Insert coax fuse to wall for camera

REMOVE ALL MATERIALS IN THIS AREA AND PLACE IN AREA X

move A1 to left corner not where sketched

MOVE!

A to A1
B " B1
C " C1
D " D1
E " E1

F to F1
G " G1
H " H1

= TO BE BUILT

= REMOVE

REPLACE ITEM J AT J1
" " K " K1

11